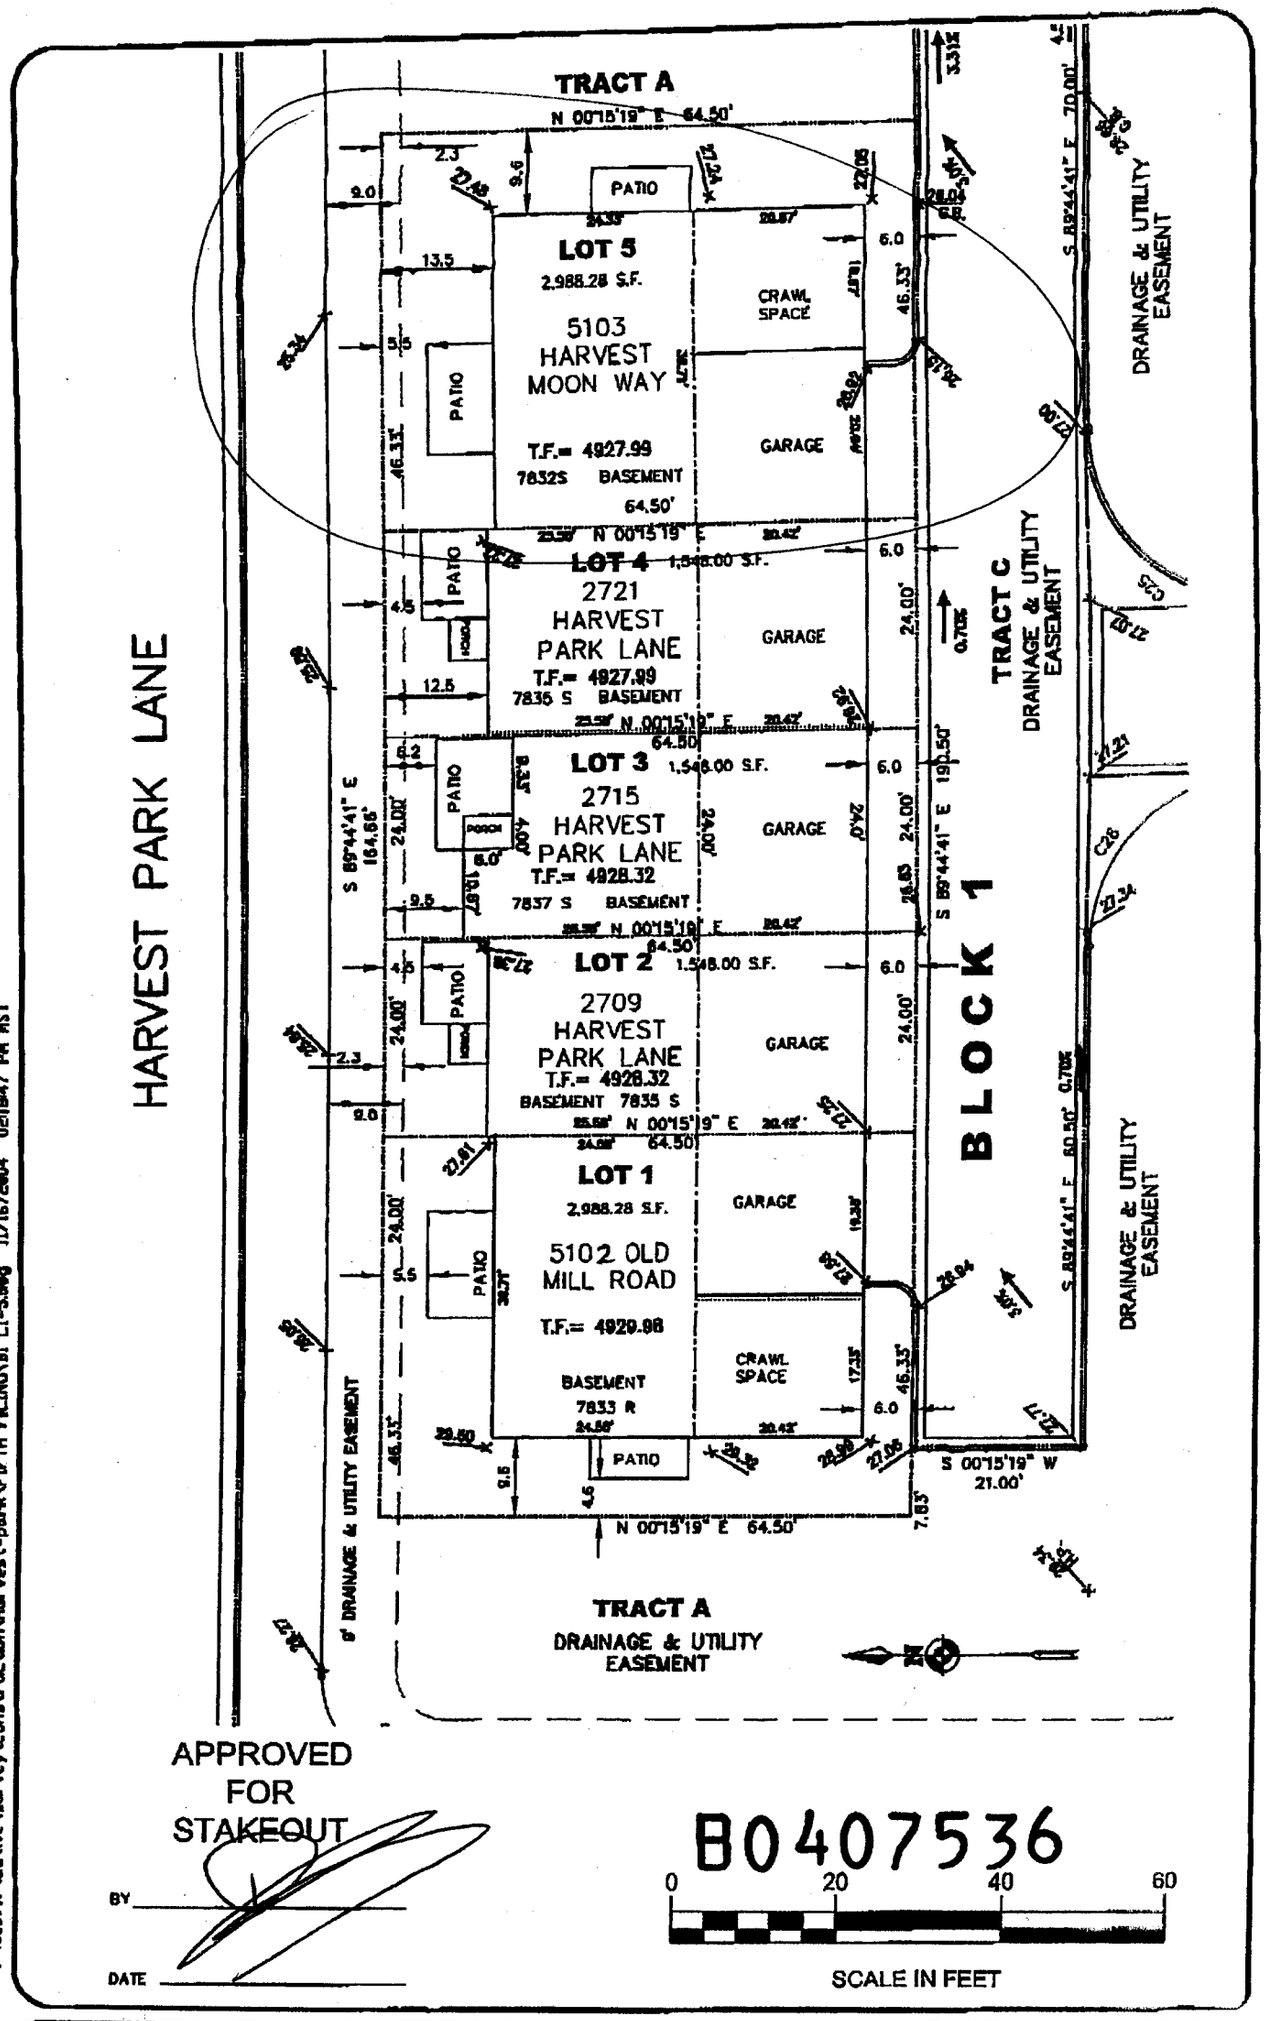

V:\52871f\active\survey\construction\Harvest-park\FDTH FILING\B1 L1-5.dwg 11/16/2004 08:18:47 PM MST

COPYRIGHT © 2004 STANTEC

J. Allen-Moriarty
M. Long
K. Lyon
1"=20'
NOV. 16, 2004

209 South Meldrum
Ft. Collins, CO. 80521-2803
Tel:(970) 482-3522
Fax:(970) 482-6358
www.stantec.com

PROJECT
Standard Pacific Homes
Harvest Park 5th filing
5102 Old Mill Rd; 2709, 2715, 2721 Harvest Pk Ln
5103 Harvest Moon Way Fort Collins, CO

TITLE OF DRAWING
BLOCK1 LOTS 1-5
SITE PLAN

PROJECT NO.
187110022

DRAWING NO.

This unofficial copy was downloaded on Sep-20-2019 from the City of Fort Collins Public Records Website: http://citydocs.fcgov.com
For additional information or an official copy, please contact Building and Zoning Office 281 North College Fort Collins, CO 80521 USA