D-12 1155

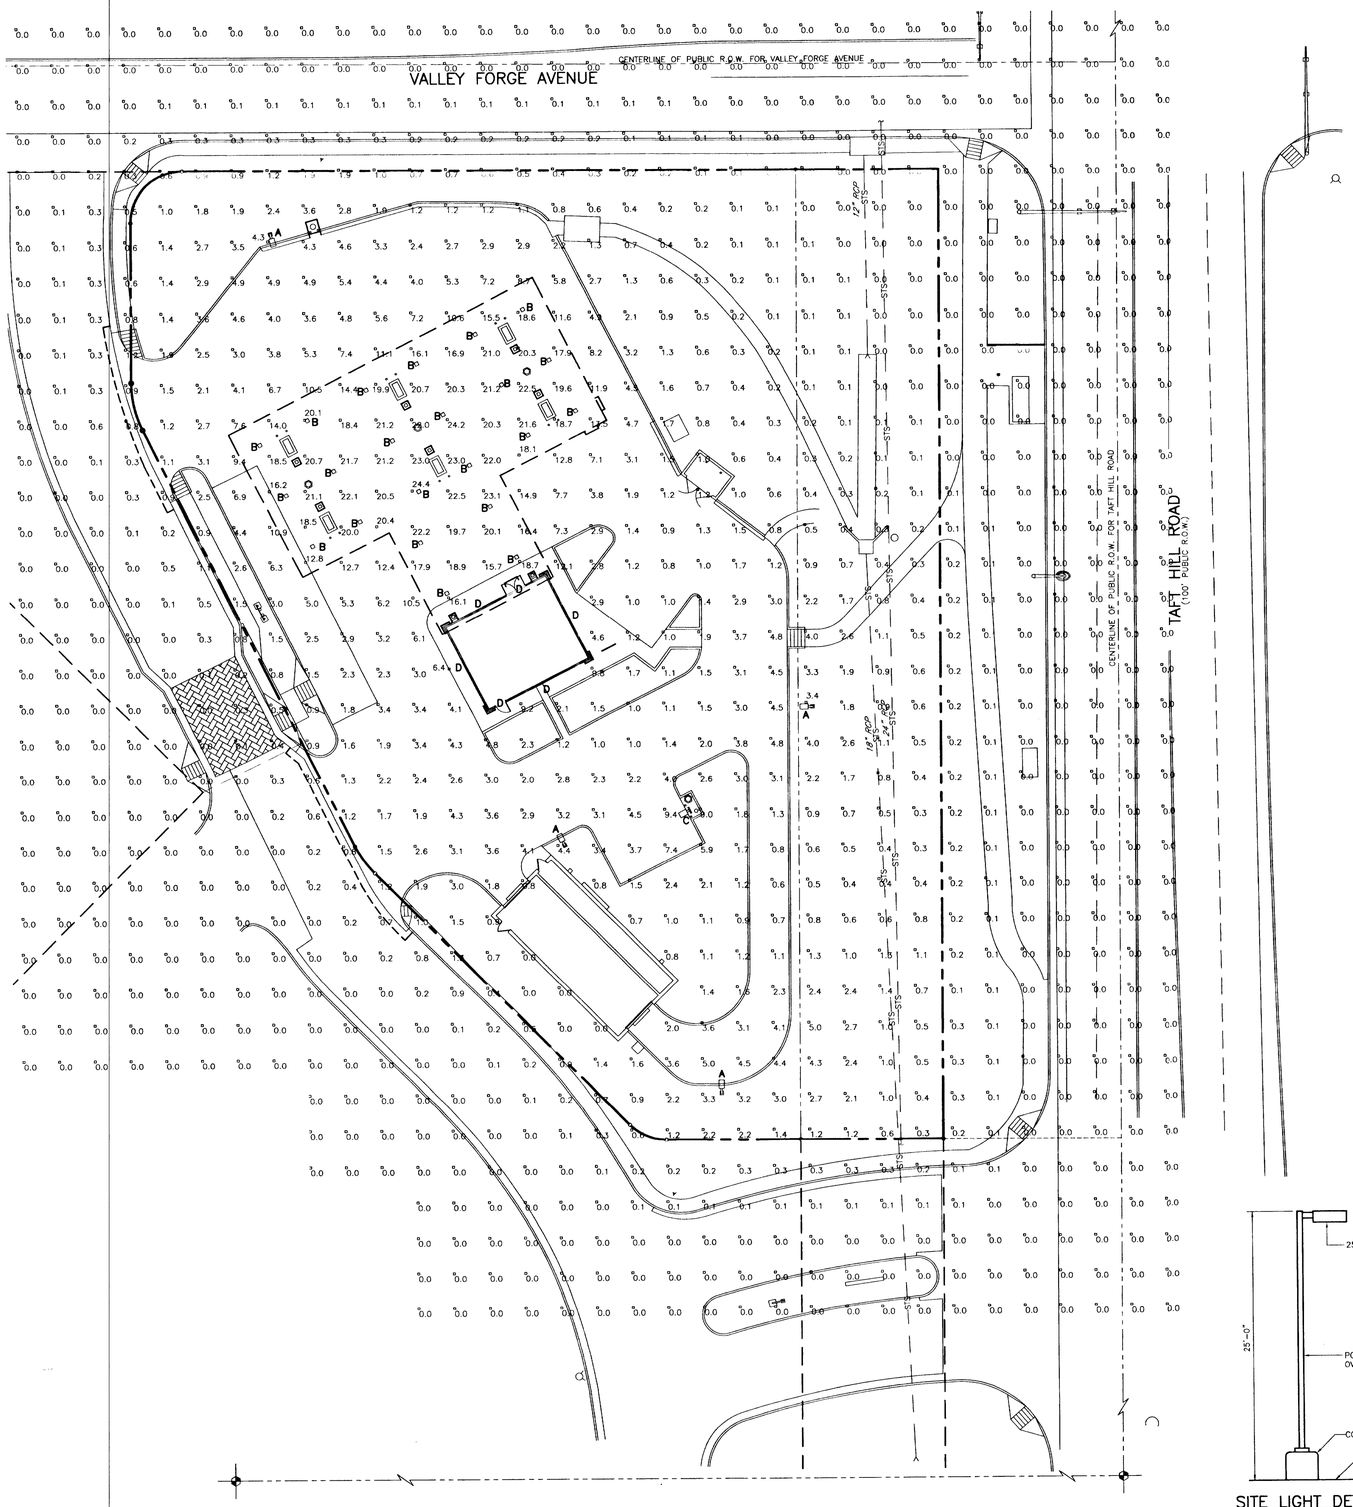

STATISTICAL AREA SUMMARY					
LABEL	AVG	MAX	MIN	AVG/MIN	MAX/MIN
PROPERTY	4.35	24.4	0.00	0.00	0.00

LUMINAIRE SCHEDULE					
SYMBOL	QTY	LABEL	ARRANGEMENT	MOUNT HEIGHT	DESCRIPTION
	4	A	SINGLE	25' ON POLE	LITHONIA, KVF FLAT LENSE # KVF-250M-R3FL-SP09-DDB
	22	B	SINGLE	16' ON CANOPY	LSI, ENCORE FLAT LENSE # EC-S-175-PSMV-C73-WHT FULLY RECESSED, FULL CUTTOFF FIXTURE
	1	C	SINGLE	12' ON POLE	LSI, CITATION # CT2H-3-150-MHR-F-BRZ
	6	D	SINGLE	9'-6" IN EXTERIOR SOFFIT	LITHONIA LIGHTING MODEL #LP6F-42TRT-120 WITH 607AZ OPEN REFLECTOR

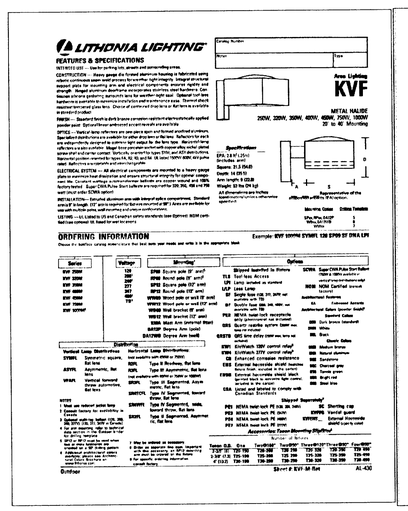

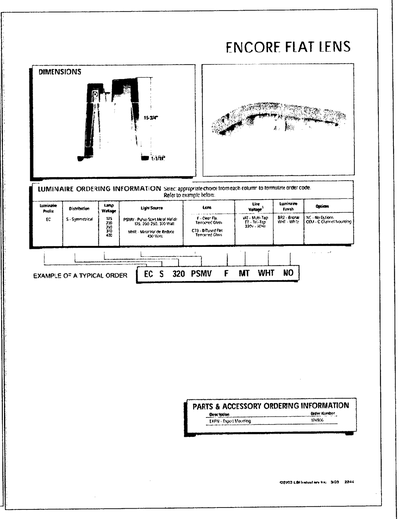

A SITE LIGHT
NOT TO SCALE

B CANOPY LIGHT
NOT TO SCALE

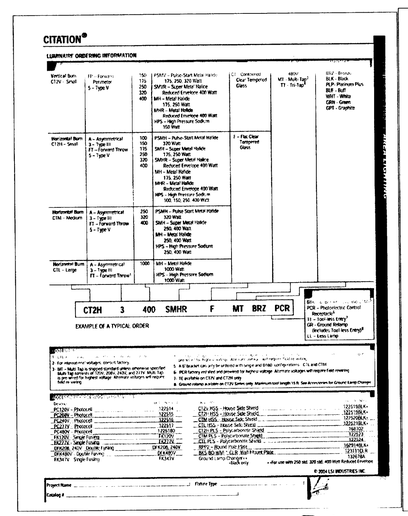

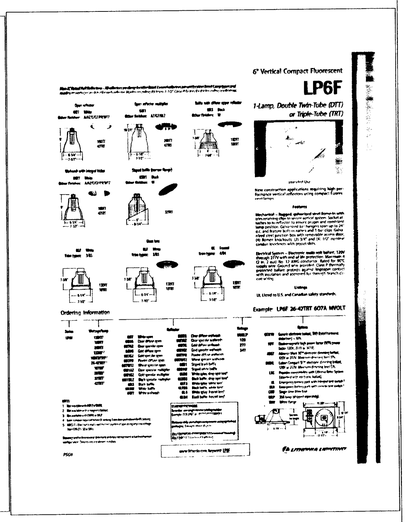

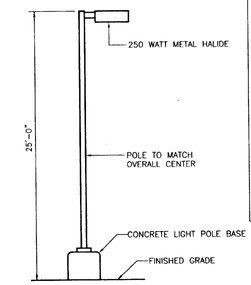

SITE LIGHT DETAIL
NOT TO SCALE

C SITE LIGHT
NOT TO SCALE

D EXTERIOR DOWNLIGHTING
NOT TO SCALE

ENGINEERING DEPT. NOTE:
THIS REPRESENTS THE
BEST QUALITY IMAGE POSSIBLE
TAKEN FROM VERY POOR QUALITY
ORIGINALS

D-12 1155

This unofficial copy was downloaded on Jul-17-2019 from the City of Fort Collins Public Records Website: http://citydocs.fcgov.com
For additional information or an official copy, please contact Engineering Office 281 North College Fort Collins, CO 80521 USA

SAFEWAY

COLORADO REGISTERED
DAVID L. JONES
30254
PROFESSIONAL ENGINEER
11.20.06

NO	DATE	REVISIONS

Galloway, Romero & Associates
Design Engineering Planning
5350 DTC Parkway
Greenwood Village, Colorado 80111
Tel. (303) 770-8884
Fax. (303) 770-3636

PROJECT NO.	SA2913
DRAWN BY:	RDG
CHECKED BY:	JLF
DATE:	MARCH, 2006
FILE NAME:	SA2913_P_09_CU1.2-Site

SAFEWAY FUELING
TAFT HILL ROAD
AND DRAKE
FORT COLLINS, COLORADO
STORE #2913

SHEET TITLE
LIGHTING
PLAN

PHASE:

SHEET NO.
CU1.2