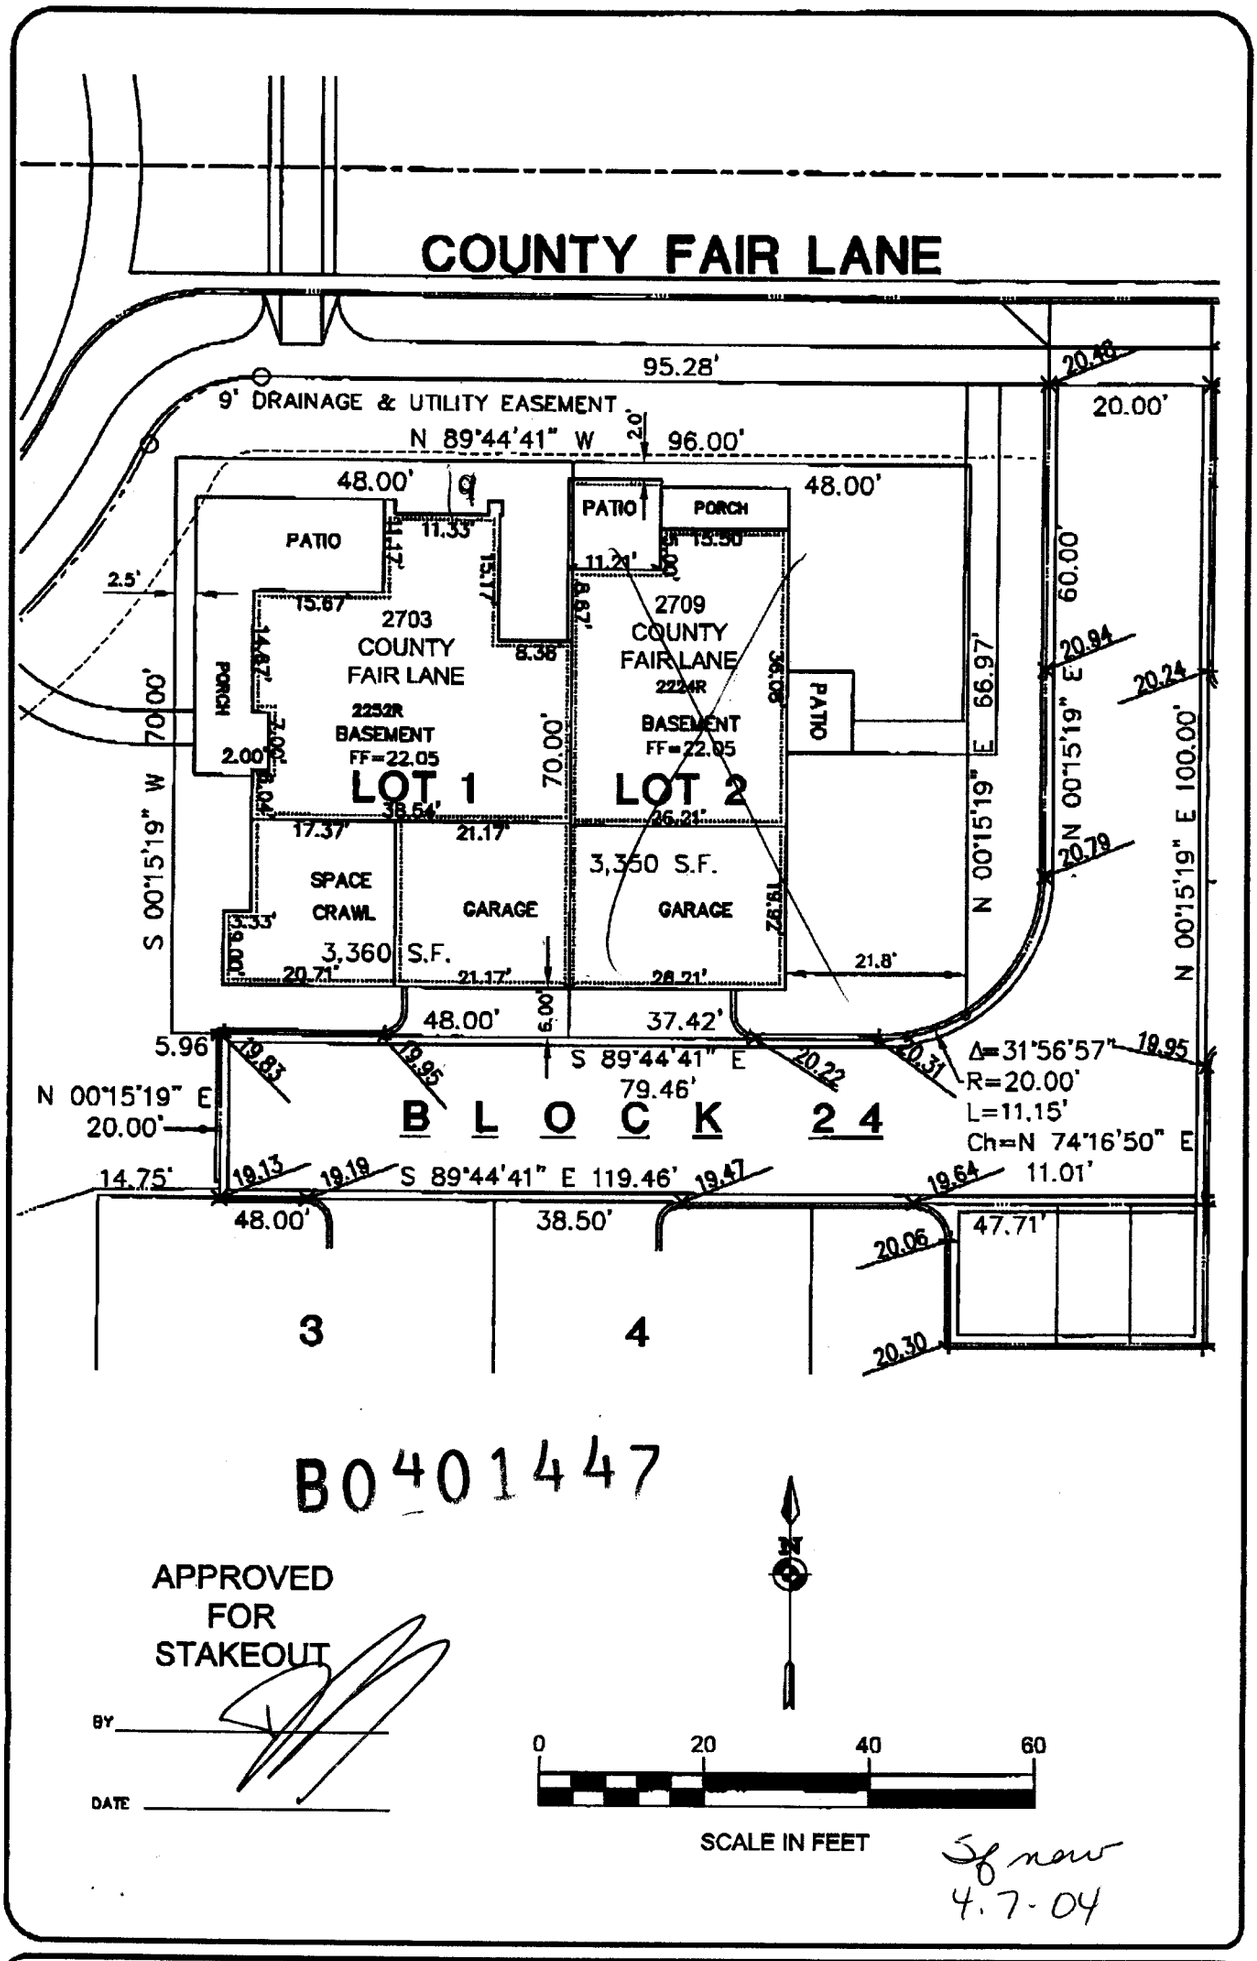

L:\SURVEY\construction\Harvest-park\SITE-LAYOUT-BLCK24-L1-2.dwg 02/17/2004 07:59:39 AM MST

COPYRIGHT © 2003 SEAR-BROWN

J. Allen-Morely
M. Lang
E. Lyon
1"=20'
Feb. 17, 2004

SEAR-BROWN
209 South Meldrum
Ft. Collins, CO 80521-2603
(970) 482-5922
Fax:(970) 482-6368
www.searbrown.com

PROJECT
The Writer Corporation/ Standard Pacific Homes
Harvest Park Subdivision
Site Plan Block 24 Lots 1 & 2
2703 & 2709 County Fair Lane

TITLE OF DRAWING
SITE PLAN: B24-L1-2

PROJECT NO.
861009

This unofficial copy was downloaded on Aug-13-2020 from the City of Fort Collins Public Records Website: http://citydocs.fcgov.com
For additional information or an official copy, please contact Building and Zoning Office 281 North College Fort Collins, CO 80521 USA