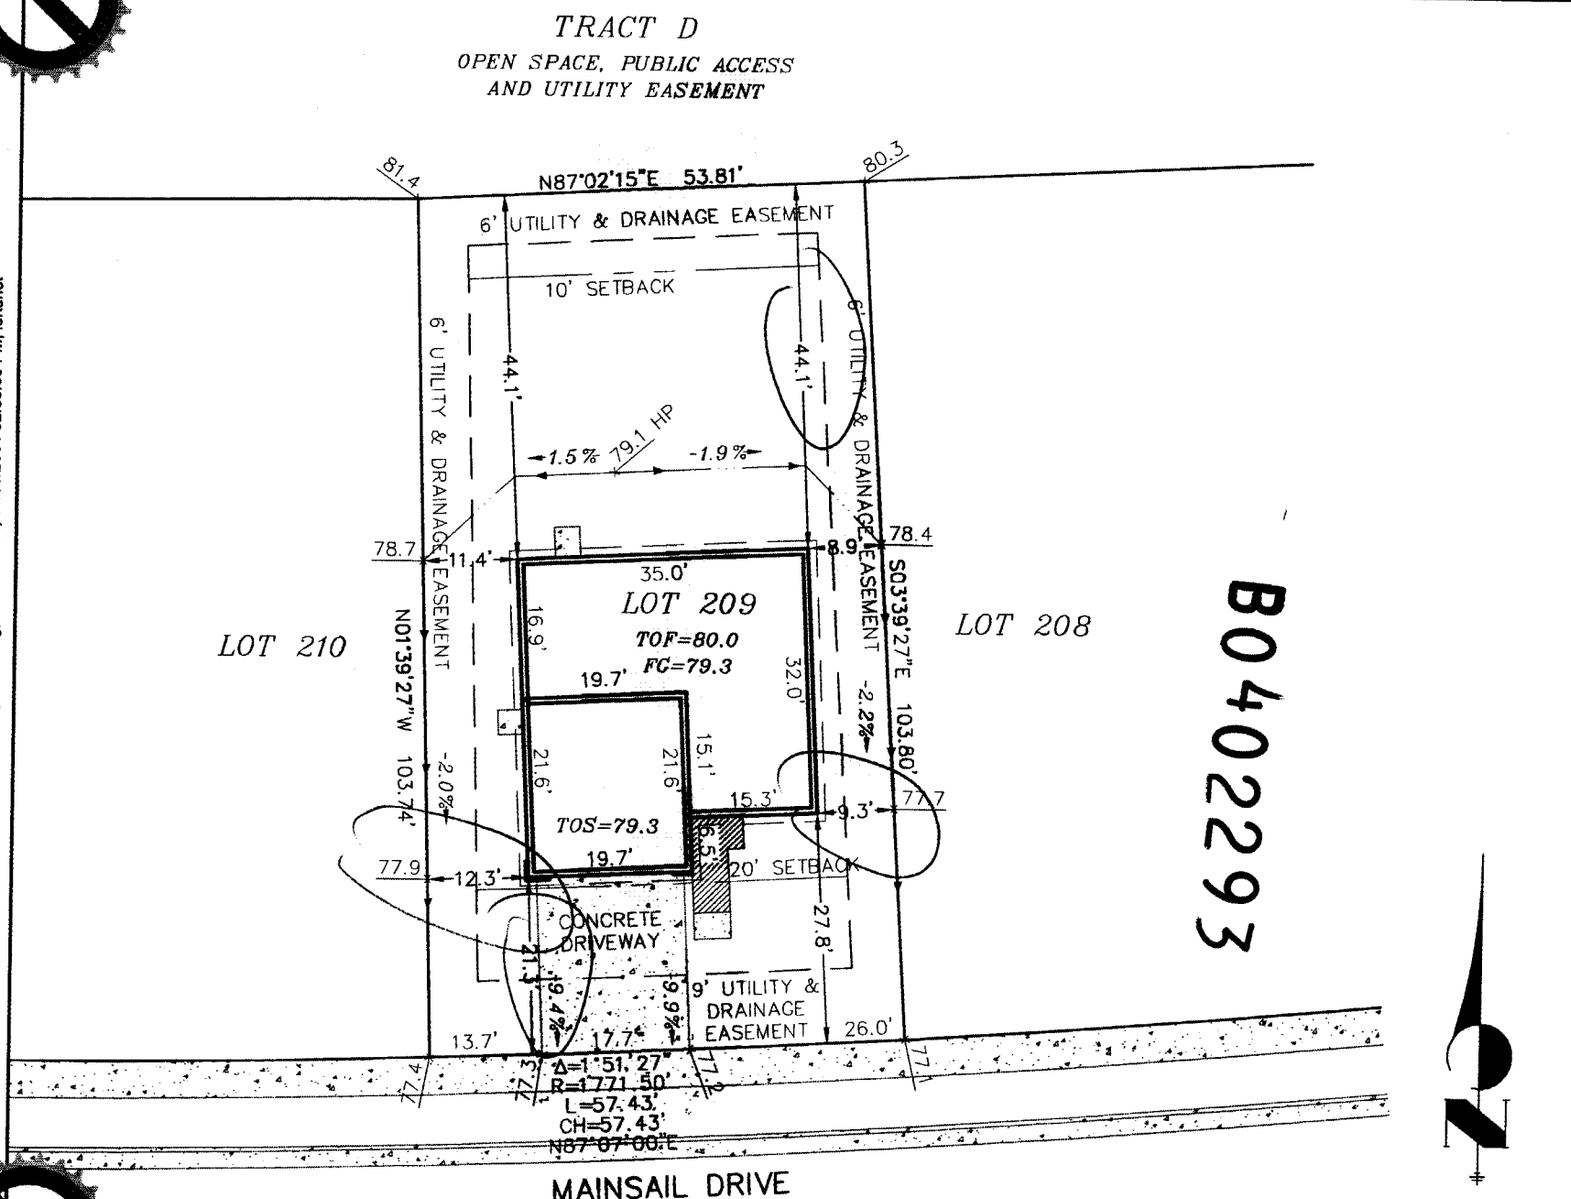

J·R ENGINEERING
A Westrian Company
2620 East Prospect Road • Ft. Collins, CO 80525
(970)-491-9888 • Fax: (970)491-9984 • www.jrengineering.com

KB HOME COLORADO

LOT : **209** BLOCK: **N/A**
MODEL : **335.1519-A-2 CAR LEFT-FULL BSMT**
ADDRESS: **1944 MAINSAIL DRIVE**

NOTES:

1. BUILDING IMPROVEMENTS SHOWN ON THIS PLOT PLAN ARE CONCEPTUAL FOR THE SOLE PURPOSE OF OBTAINING A BUILDING PERMIT. REFER TO APPROVED ARCHITECTURAL PLANS FOR CONSTRUCTION OF BUILDING IMPROVEMENTS.
2. TOF IS FROM GENERIC FOOTPRINT SHOWN ON THE ORGINAL CITY APPROVED GRADING PLAN. DUE TO CIRCUMSTANCES WHICH ARISE SUBSEQUENT TO THE PREPARATION OF THIS SITE PLAN, CONTRACTOR IS ADVISED THAT TOF SHOWN HEREON SHOULD BE VERIFIED PRIOR TO CONSTRUCTION

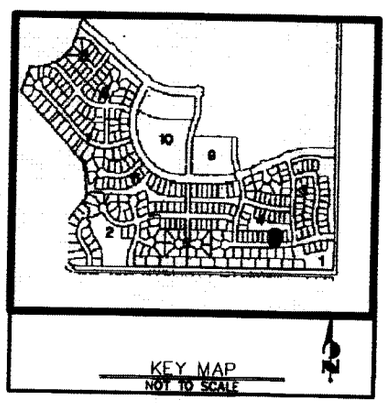

No.	REVISION	BY	DATE

RICHARDS LAKE P.U.D.

PROJECT # 39343.04	DRAWN BY: TJF	DATE: 03.17.04

...vices\PROJECTS\KB HOME COLORADO\RICHARDS LAKE\dwg\L209.dwg, SITE-STAKE, 04/08/2004 02:33:00 PM, fortunet

This unofficial copy was downloaded on Aug-13-2020 from the City of Fort Collins Public Records Website: http://citydocs.fcgov.com
For additional information or an official copy, please contact Building and Zoning Office 281 North College Fort Collins, CO 80521 USA