Plot Plan
Lot 11, Clarendon Hills Fourth Filing
Fort Collins, Colorado 80526

930467

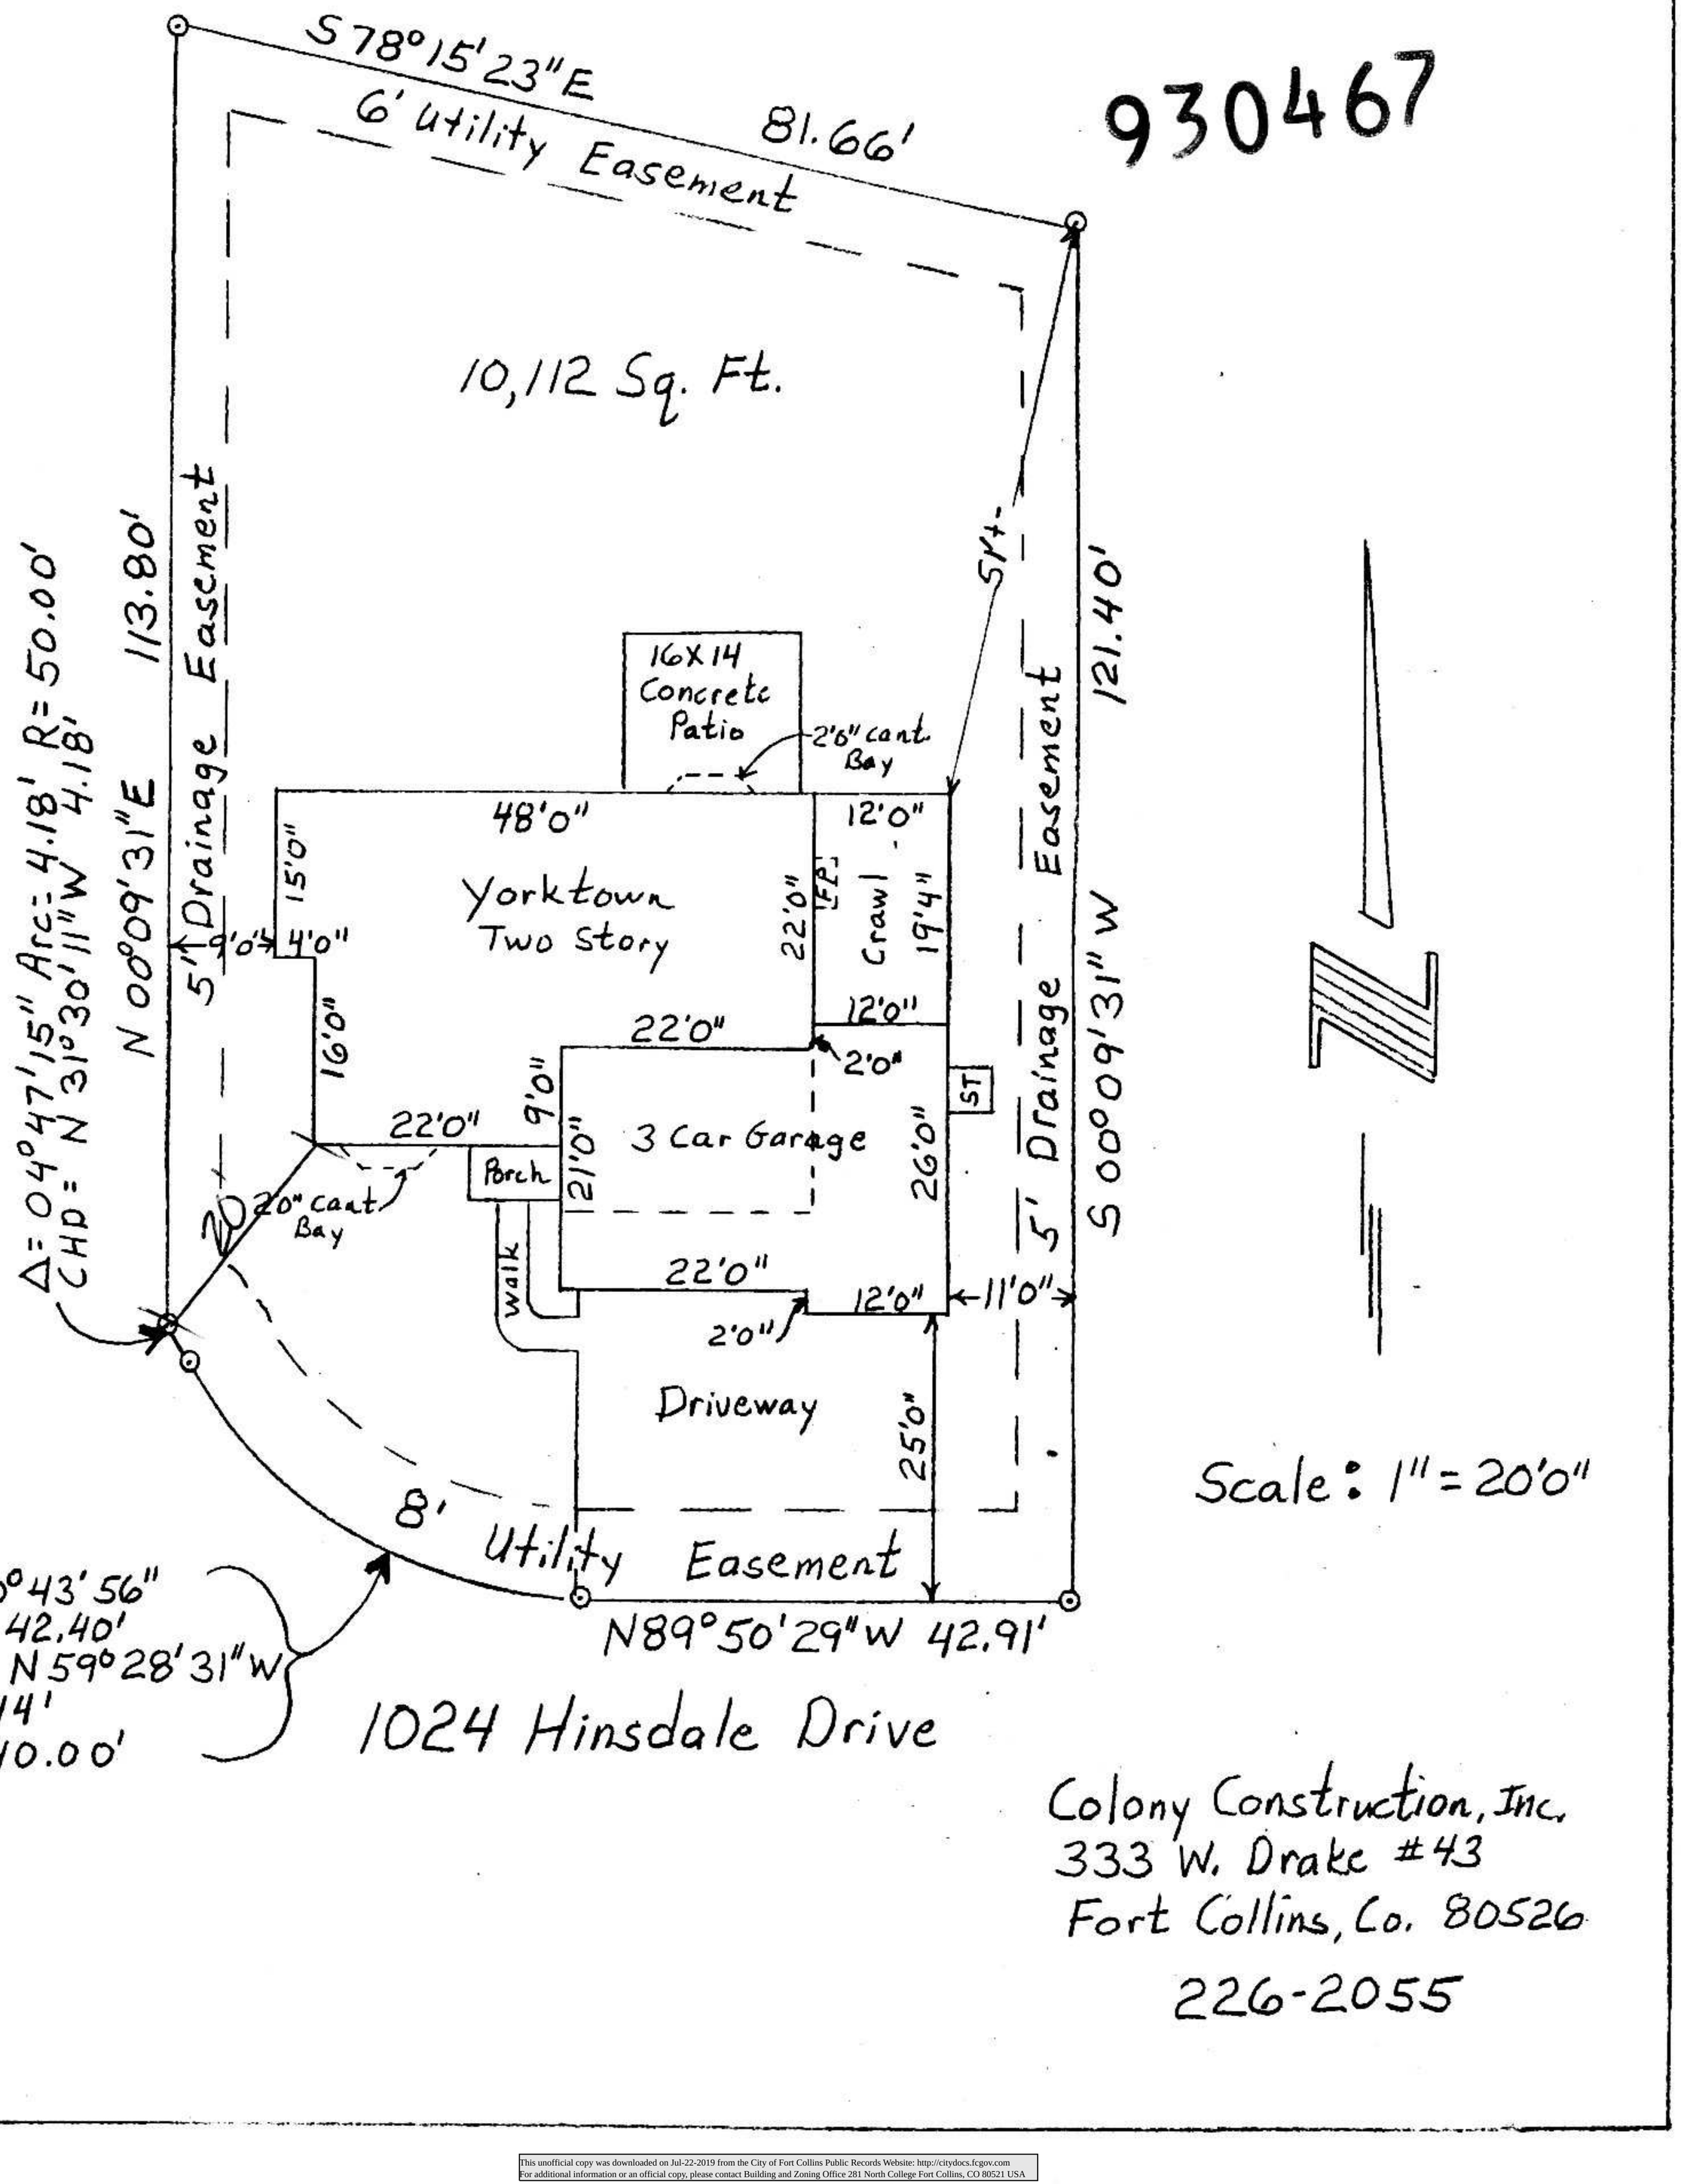

1024 Hinsdale Drive

Scale: 1" = 20'0"

Colony Construction, Inc.
333 W. Drake #43
Fort Collins, Co. 80526

226-2055

This unofficial copy was downloaded on Jul-22-2019 from the City of Fort Collins Public Records Website: http://citydocs.fcgov.com
For additional information or an official copy, please contact Building and Zoning Office 281 North College Fort Collins, CO 80521 USA