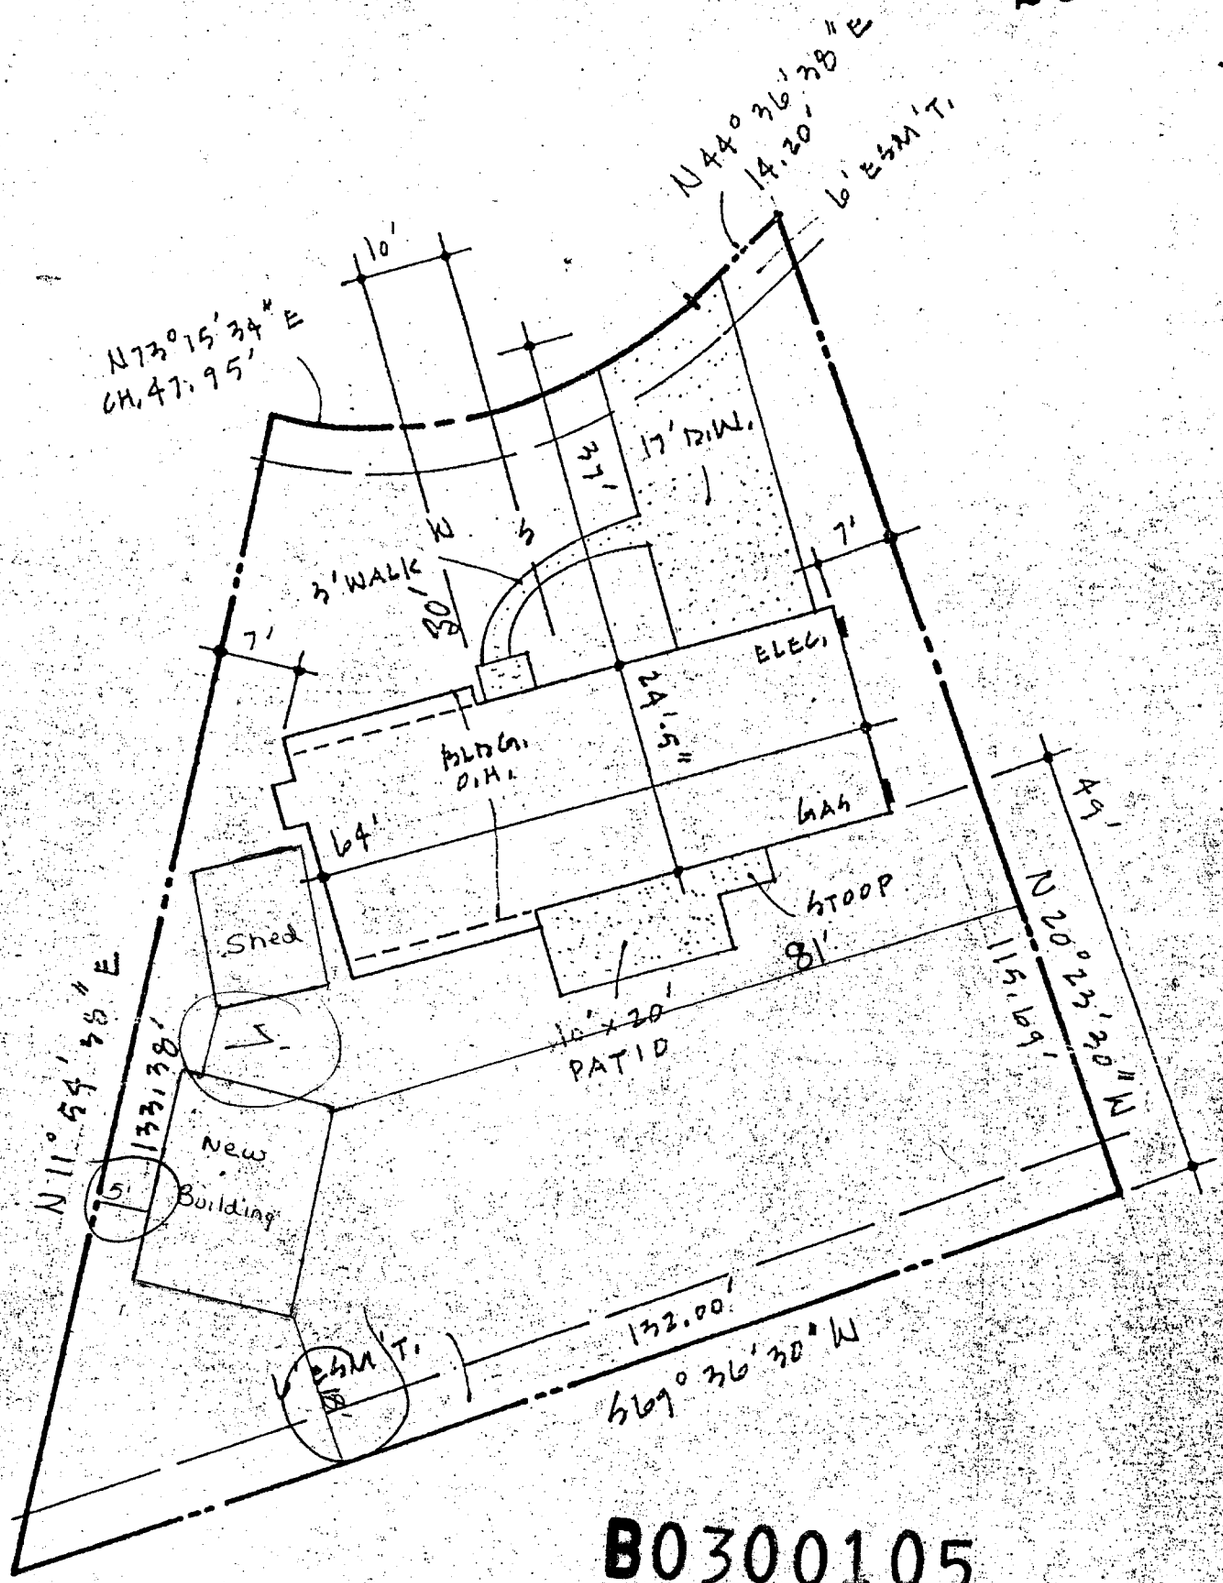

B0300105

1819 ESSEX DR.
ACCESSORY BUILDING

LEGAL:
LOT Nº 53
VILLAGE "WEST" 4th 1-6-2003
FT. COLLINS, COLO.

SITE PLAN

Bartran HOMES ft. collins • colorado	1819 ESSEX DR.				803
	dwn.	date	scale	of	SPEC.
		6.26.73	1" = 20'	dwg.	plan

This unofficial copy was downloaded on Aug-19-2019 from the City of Fort Collins Public Records Website: http://citydocs.fcgov.com
For additional information or an official copy, please contact Building and Zoning Office 281 North College Fort Collins, CO 80521 USA