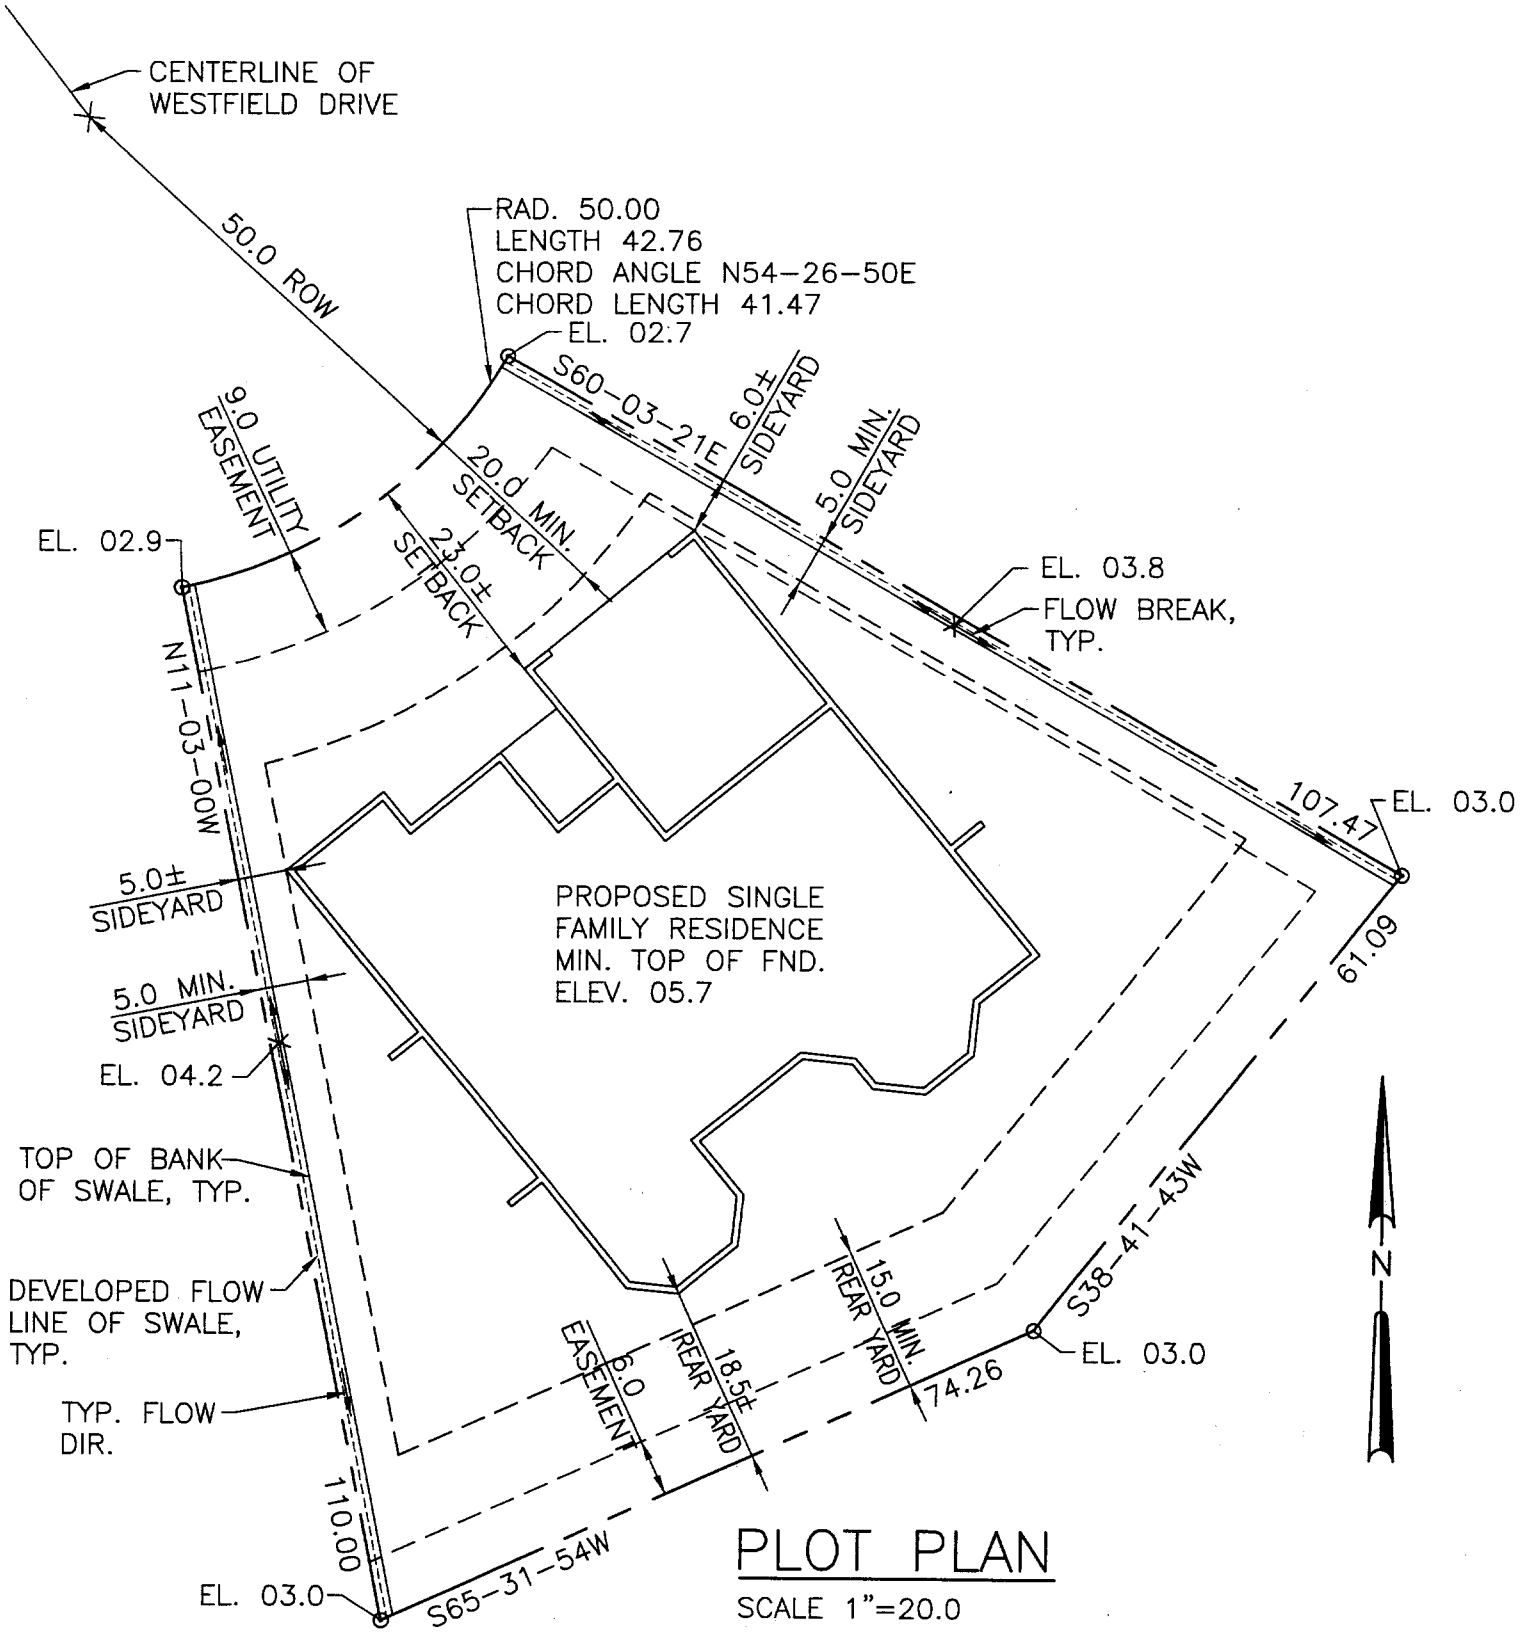

PLOT PLAN

SCALE 1"=20.0
LOT 6, BLOCK 1, 3TH FILING
MOUNTAIN RIDGE FARMS
FORT COLLINS, COLORADO

B0404726

1403 WESTFIELD DR.
SF new
10.6.04

This unofficial copy was downloaded on Oct-14-2019 from the City of Fort Collins Public Records Website: http://citydocs.fcgov.com
For additional information or an official copy, please contact Building and Zoning Office 281 North College Fort Collins, CO 80521 USA