# 1344 Bennett Rd

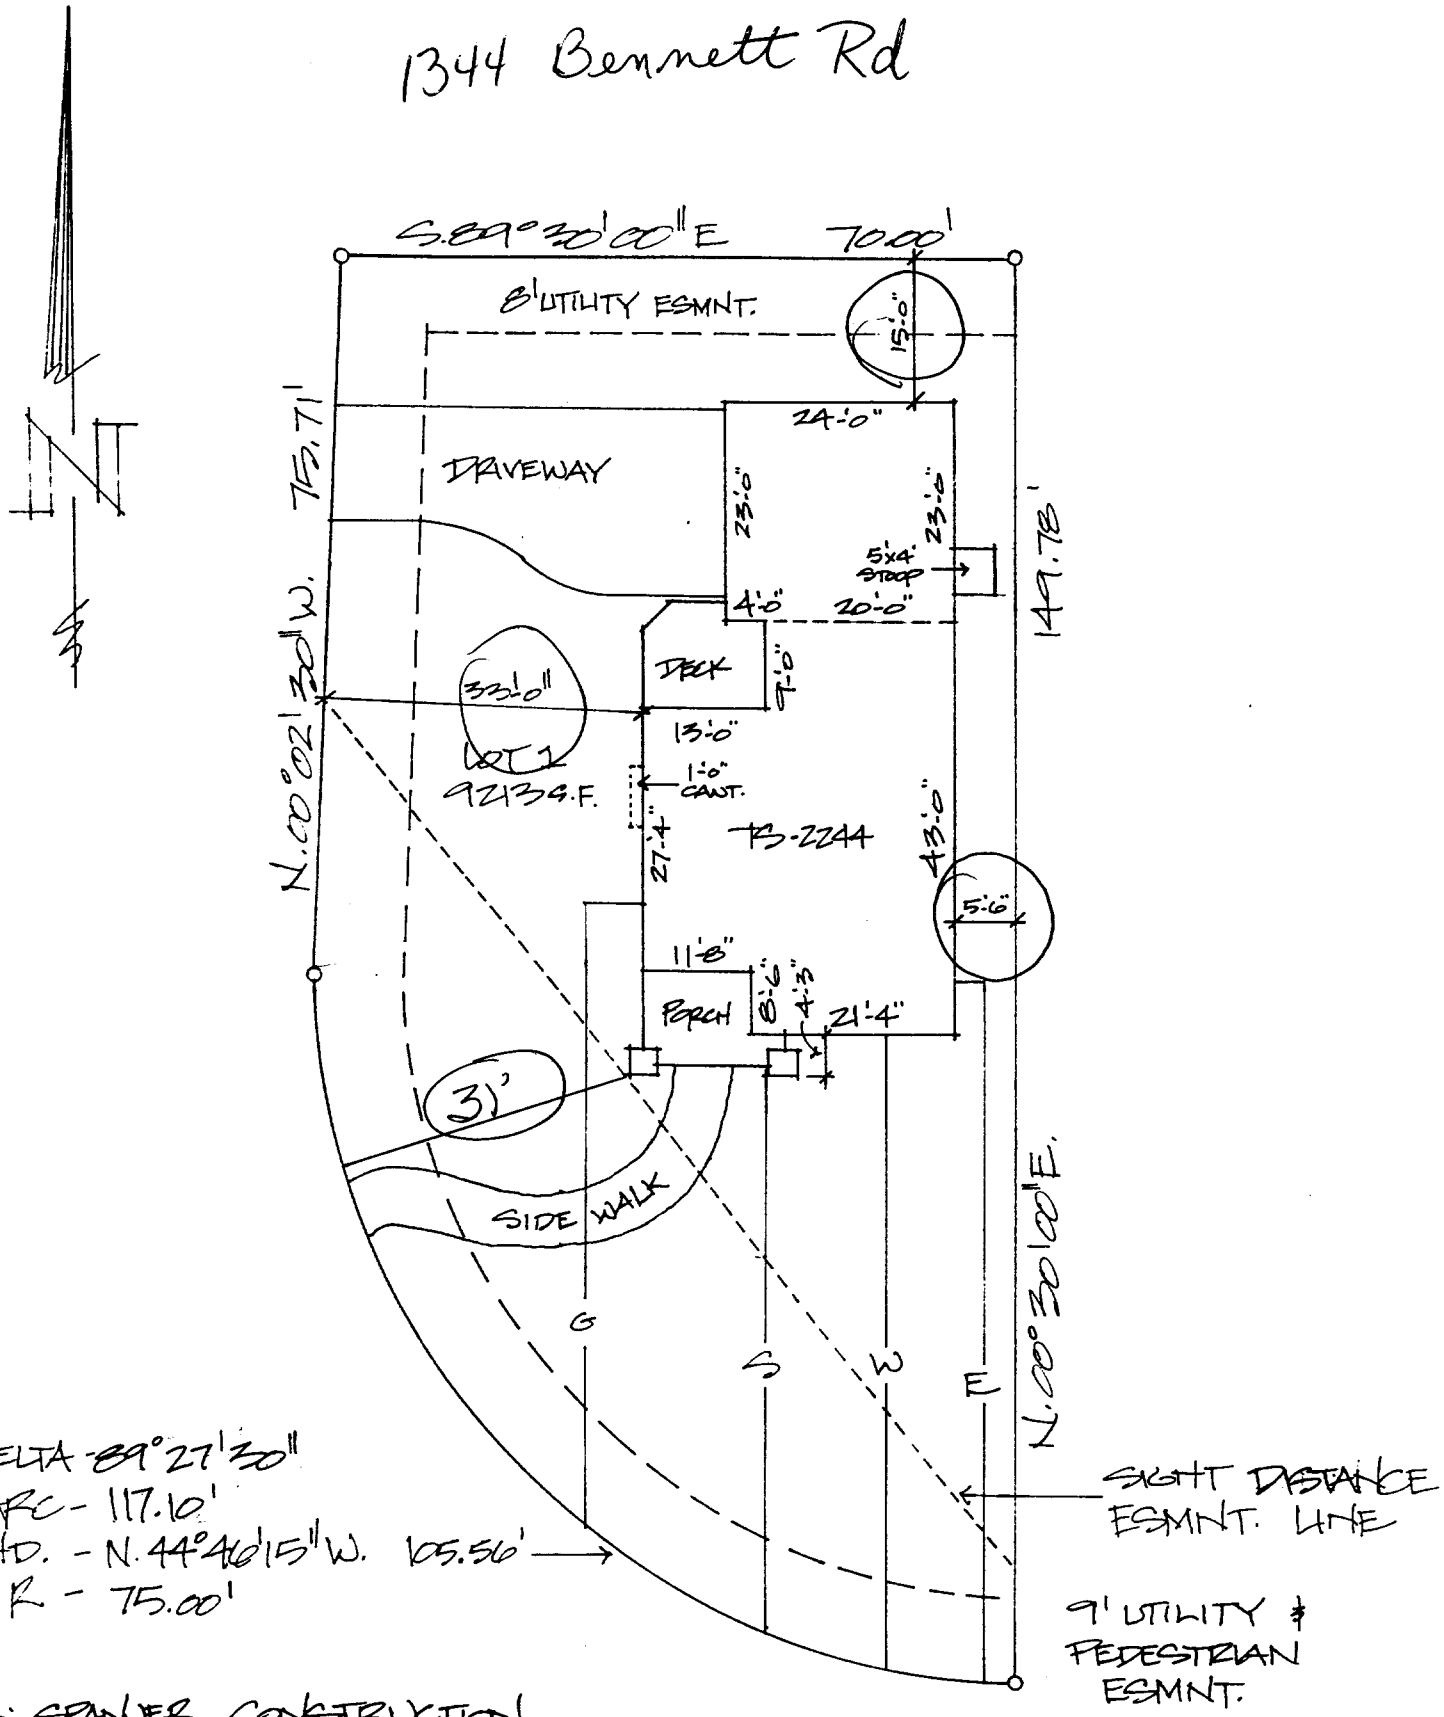


DELTA 89°27'30"
ARC - 117.10'
CHD. - N.44°46'15"W. 105.56'
R - 75.00'

FOR: SPANJER CONSTRUCTION
BENNETT RD. BUNGALOWS
LOT: 1
SCALE: 1" = 20.00'
10-27-04

18

B040730~~3~~

Sf new 12.29.04

This unofficial copy was downloaded on Sep-16-2019 from the City of Fort Collins Public Records Website: http://citydocs.fcgov.com
For additional information or an official copy, please contact Building and Zoning Office 281 North College Fort Collins, CO 80521 USA