9241 54

SCALE: 1"=20-0
T. J. BUDERUS
7-4-92

1024 thorn ct

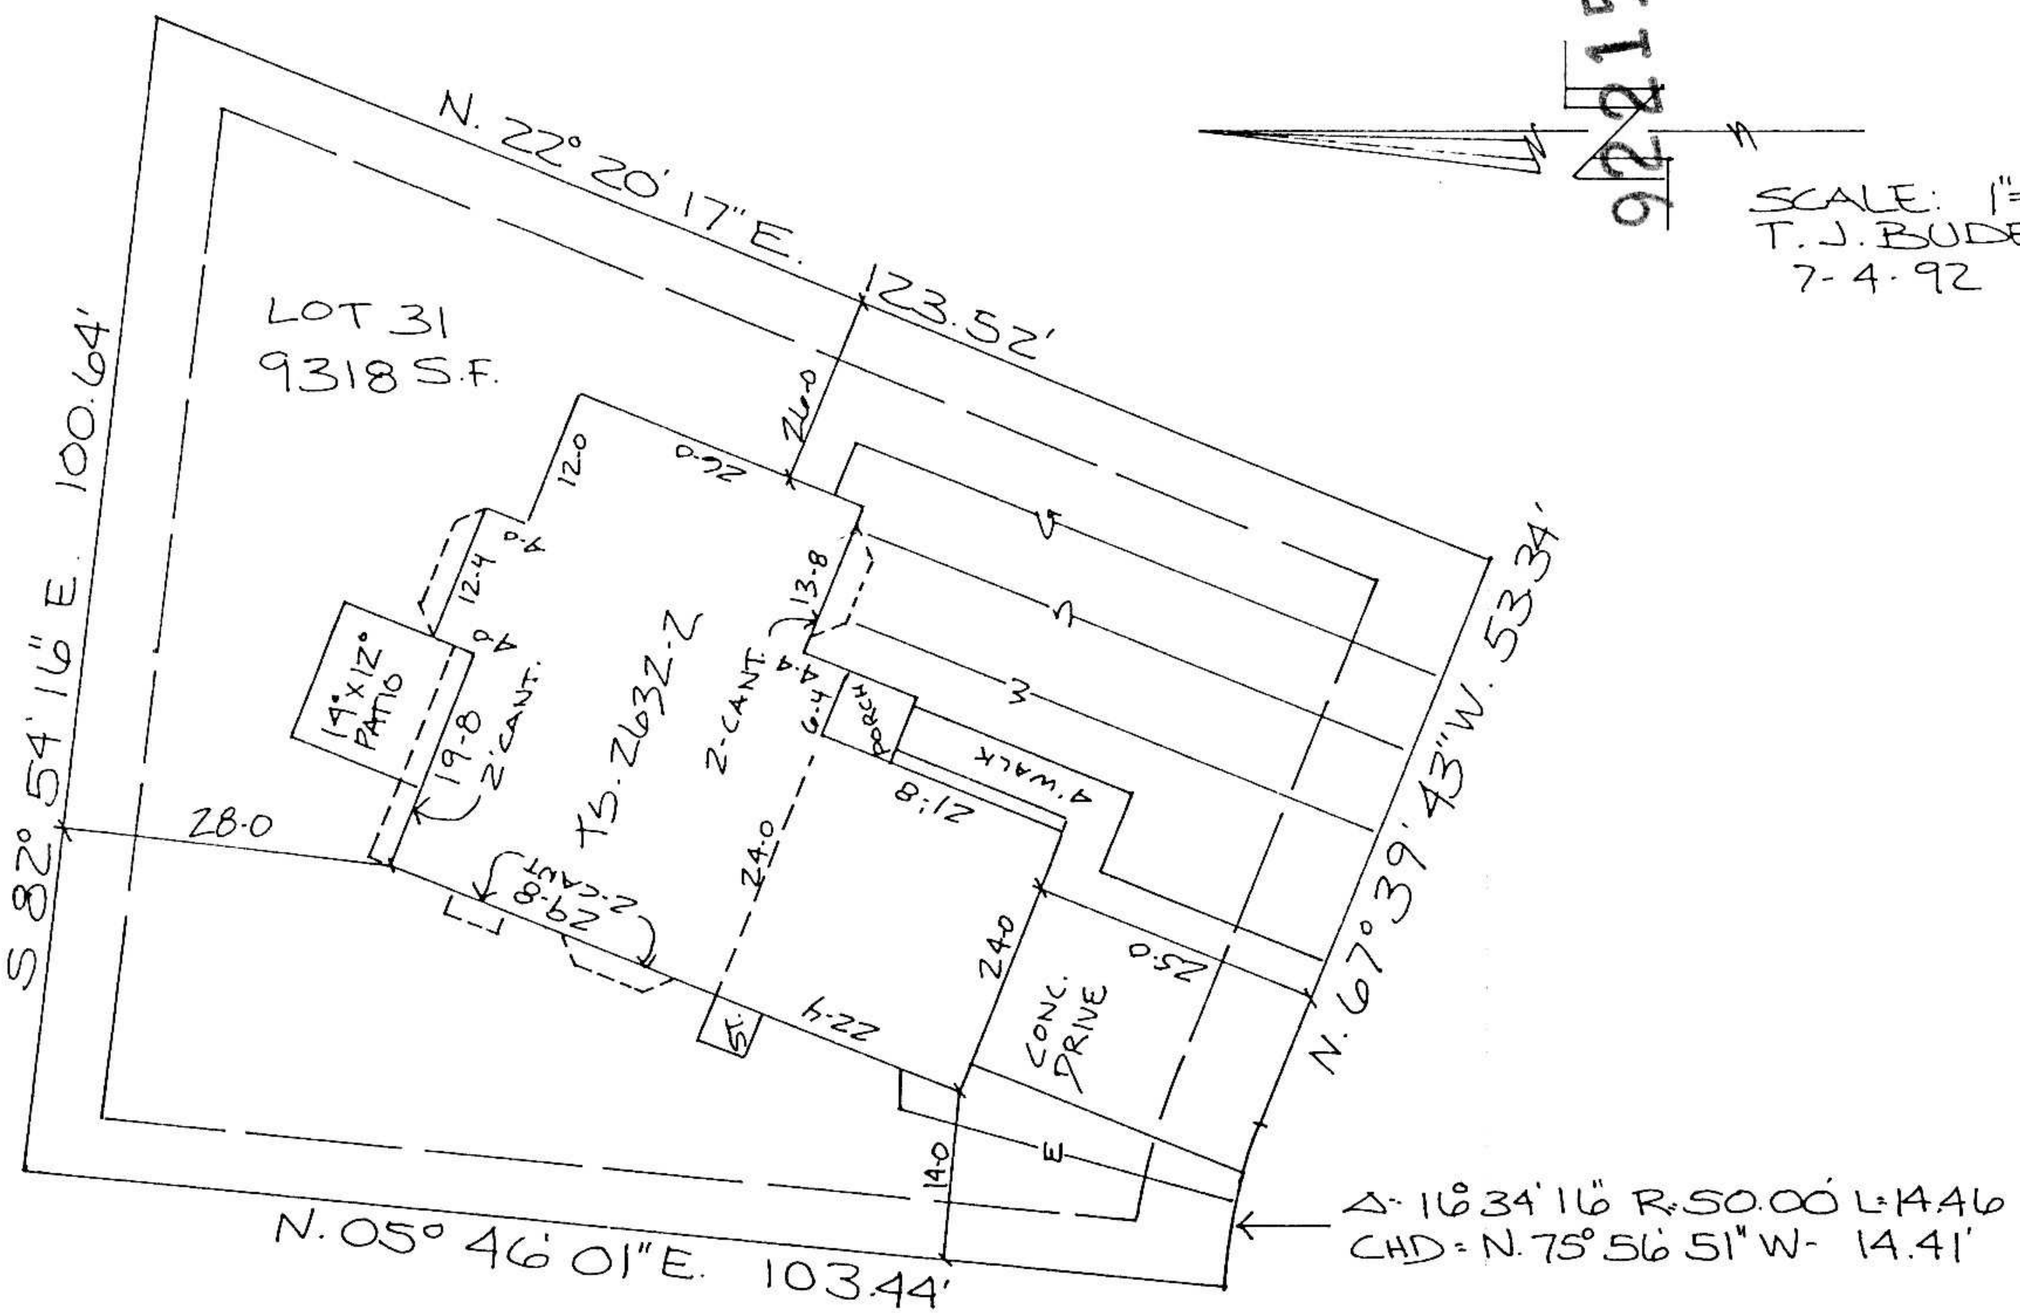

G BEVER CONST

CLARENDON HILLS 4TH FILING

This unofficial copy was downloaded on Sep-20-2021 from the City of Fort Collins Public Records Website: http://citydocs.fcgov.com
For additional information or an official copy, please contact Building and Zoning Office 281 North College Fort Collins, CO 80521 USA