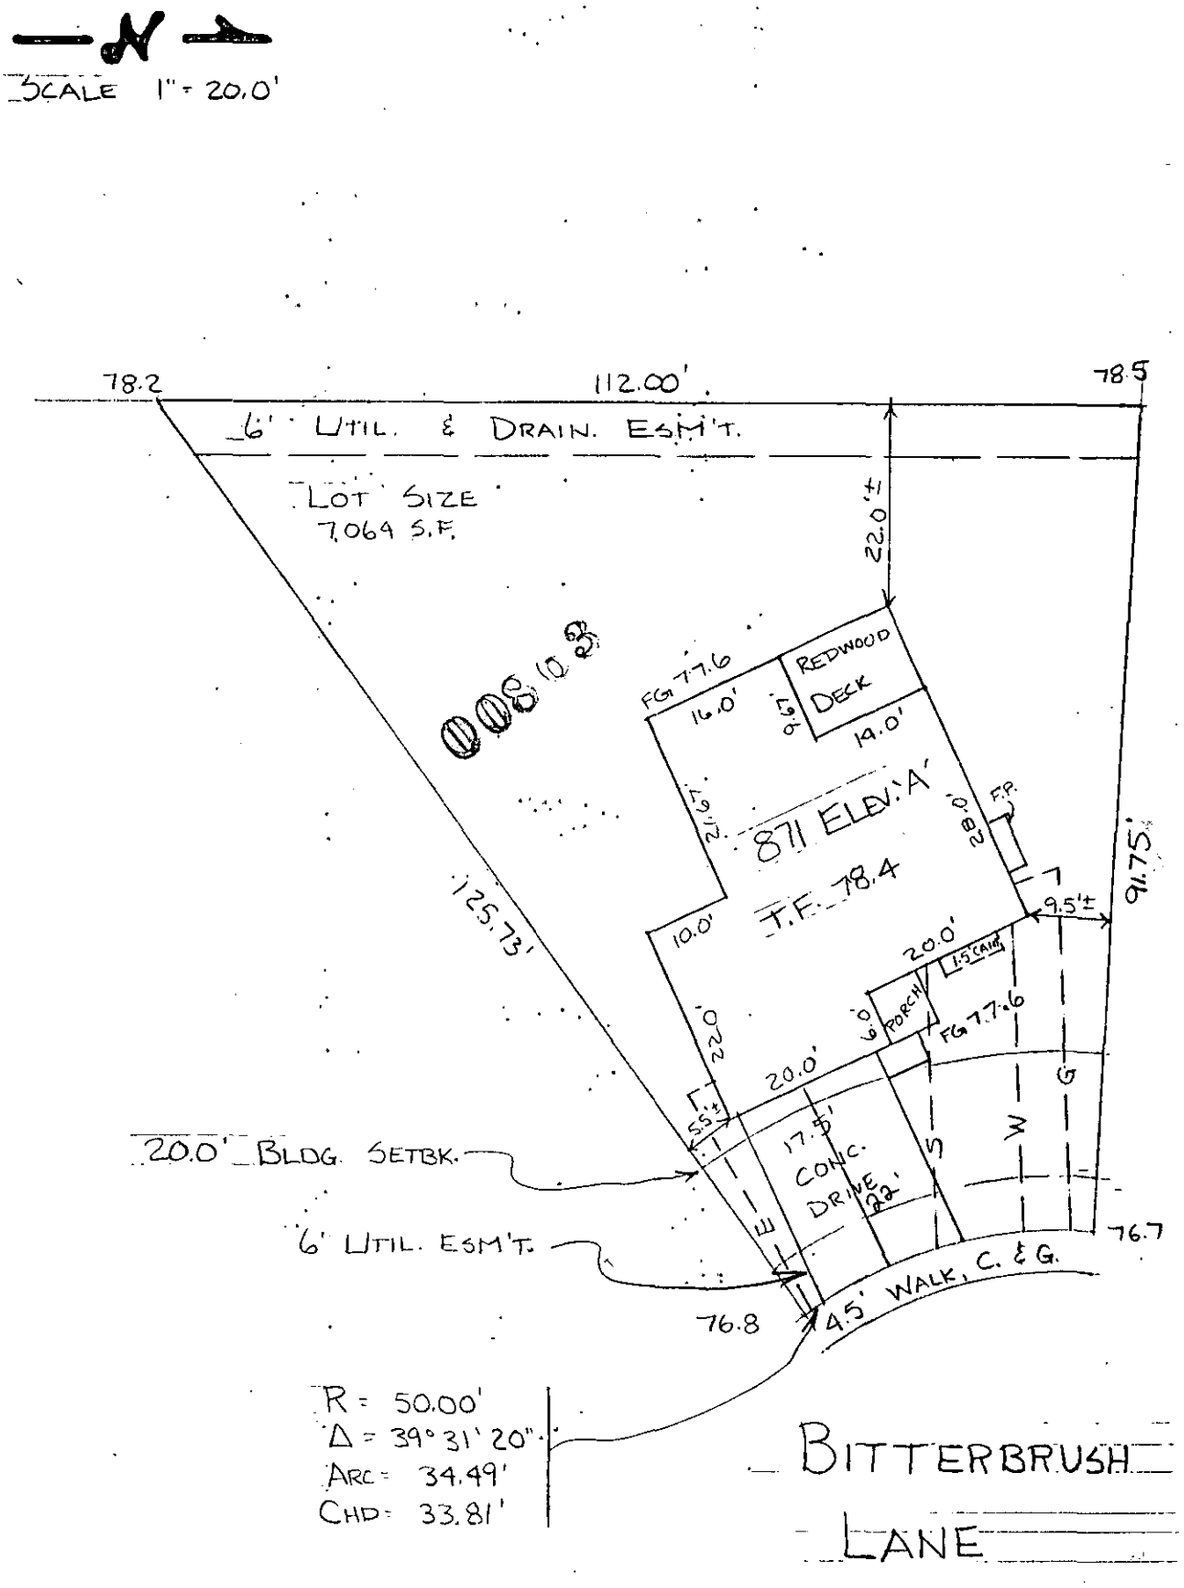

CRAWL SPACE ☑
BASEMENT ☐

DATE: 3-5-80

CHECKED BY
PREPARED BY S. K. ZELLER

ADDRESS: 925 BITTERBRUSH LANE

LOT: 14 BLOCK: 3

SUBDIVISION: WOODLANDS 1ST
FORT COLLINS, CO

WOOD BROS. HOMES
4836 SO. COLLEGE
FORT COLLINS, CO.
PHONE: 226-1011

This unofficial copy was downloaded on Oct-19-2020 from the City of Fort Collins Public Records Website: http://citydocs.fcgov.com
For additional information or an official copy, please contact Building and Zoning Office 281 North College Fort Collins, CO 80521 USA