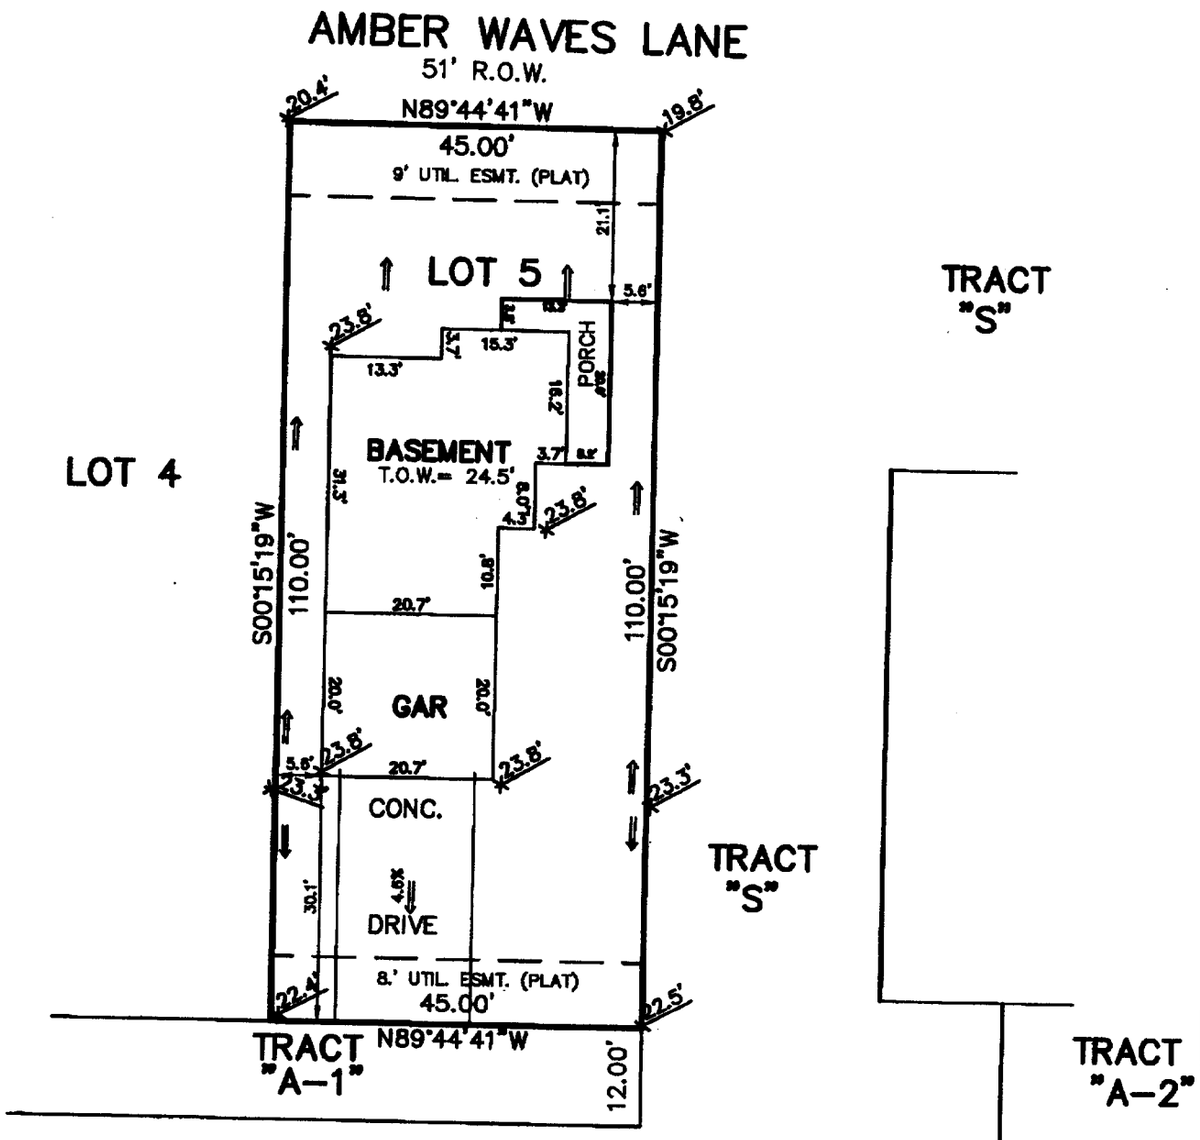

LEGAL DESCRIPTION

LOT 5, BLOCK 18
HARVEST PARK SUB.
CITY OF FT. COLLINS,
COUNTY OF LARIMER,
STATE OF COLORADO

B0401742

MODEL NO. C6-A
LOT TYPE: B

DWELLING COVERAGE: 38%
LOT AREA: 4950 S.F.

Sf new
4.14.04

20 10 0 20
SCALE: 1"=20'

REVISED 03/18/04 – MOVE HSE

APPROVED FOR STAKEOUT

BY:

DATE:

John & Associates, Inc.
PROFESSIONAL ENGINEERS AND SURVEYORS
5855 WADSWORTH BYPASS, SUITE 100
ARVADA, COLORADO 80003
PHONE (303) 423-6036 FAX (303) 467-9438

SCALE: AS NOTED	DESCRIPTION	SPECIAL INSTRUCTIONS:
DRAWN BY: RWG	**PLOT PLAN**	
CHECKED BY: RP	2727 AMBER WAVES LANE	
APPROVED BY:	PREPARED FOR	DATE: 02/23/04
JOB NO.: 1214-200-126	STANDARD PACIFIC	REVISED: 03/18/04
SHEET 1 OF 1		REVISED:

This unofficial copy was downloaded on Aug-13-2020 from the City of Fort Collins Public Records Website: http://citydocs.fcgov.com
For additional information or an official copy, please contact Building and Zoning Office 281 North College Fort Collins, CO 80521 USA